REVISED

APPLICATION

to

CIVIL WORKS ADMINISTRATION

and

REPORT

on

LOS GATOS CREEK PROJECT

of

SANTA CLARA VALLEY WATER CONSERVATION DISTRICT

Santa Clara County, California.

December 8, 1933.

PROJECT REPORT NO. 16.

SANTA CLARA VALLEY WATER CONSERVATION DISTRICT

Reginald L. Parry, President,
Leroy Anderson, Secretary.

TD
225
S383.R48
1933

OFFICE COPY
DEC 1933
CHECKED APPROVED
FRED H. TIBBETTS SAN FRANCISCO

FRED. H. TIBBETTS
CIVIL ENGINEER
ALASKA COMMERCIAL BUILDING
SAN FRANCISCO

TD225538248/1933

OFFICERS
PRESIDENT
REGINALD L. PARRY
SECRETARY
LEROY ANDERSON
ATTORNEY
HERBERT C. JONES
CHIEF ENGINEER
FRED H. TIBBETTS

Santa Clara Valley Water Conservation District

95 AUZERAIS BUILDING
SAN JOSE, CALIFORNIA

DIRECTORS
S. D. FARRINGTON, DIV. 1
WM. F. NOETHIG, DIV. 2
R. P. VAN ORDEN, DIV. 3
J. FRED HOLTHOUSE, DIV. 4
RALPH F. SIMONS, DIV. 5
R. L. PARRY, DIV. 6
C. D. CAVALLARO, DIV. 7

Office Of:
Chief Engineer,
310 Sansome St.,
San Francisco.

SUBJECT: SANTA CLARA VALLEY WATER CONSERVATION DISTRICT - CIVIL WORKS ADMINISTRATION PROJECT (APPLICATION FOLLOWING C.W.A. FORM L-3)

December 8, 1933.

APPLICATION FOR APPROVAL OF CIVIL WORKS PROJECT

PROJECT NO._____ APPROVED_____ DISAPPROVED_____ DATE_____

(Local administrations should not write above this line)

TO: State Civil Works Administration of California,

FROM: Local Civil Works Administration of Santa Clara County.

LOCATION AND DESCRIPTION OF PROJECT: (Brief)

This application is for a project to construct "sausage dams" and to repair the old "Page"Diversion and percolation dam in order to further stimulate streambed percolation from the bed of the Los Gatos Creek near Campbell. The object of the work is to augment well replenishment in the Santa Clara Valley where according to the State Engineer there has been a recession in the general ground water level since 1915 of about 95 ft.

COPY

OFFICE COPY
DEC 8 1933
CHECKED_____ APPROVED_____
FRED H. TIBBETTS SAN FRANCISCO

SANTA CLARA VALLEY WATER DISTRICT
LIBRARY
5750 ALMADEN EXPRESSWAY
SAN JOSE, CALIFORNIA 95118

Henry Morgenthau, Jr., Governor of the Farm Credit Administration, has used Santa Clara Valley as an example stating that "in some instances the farmer's cost for pumping water is too high and we cannot justly give him a loan and expect it to be paid". The work is of exactly the same character as constructed last year in the same vicinity by the District.

DATE: Submitted: December 8, 1933, To be Started December 15, 1933, To be completed April 15, 1934.

OFFICE COPY
DEC 8 1933
CHECKED..... APPROVED.....
FRED H. TIBBETTS SAN FRANCISCO

ITEM 1. LABOR	DETAILS OF COST		
Classes of Jobs	Man-hours	Rate per Hour	Total (Estimated)
Unskilled	70,000	45¢	$ 31,500
Skilled	0	0	0
		Rate Per Week	
Professional (Specify Jobs)	0	0	0
Supervisory	3,300	$ 25	$ 2,750
Average Number men per day	120		

TOTAL OF ITEM 1 . . . . . $ 34,250

ITEM 2. MATERIALS, EQUIPMENT (PURCHASED OR RENTED) AND SUPPLIES

Description	Quantity	Unit Price	Rental Cost	Total (est.)
Shovels and other tools will be furnished by local interests.	-	-	-	-

TOTAL OF ITEM 2 . . . . . $ 0

OFFICE COPY
DEC 8 1933
CHECKED APPROVED
SAN FRANCISCO

ITEM 3. CONTRIBUTION OF LOCAL COMMUNITY (PUBLIC OR PRIVATE)

DESCRIPTION	QUANTITY	UNIT PRICE	RENTAL VALUE	TOTAL (EST.)
(a) Money	0	0	0	0
(b) Fair Money value of				
1. Materials	-	-	-	$ 17,250
2. Service	Engineering Supervision			2,400
3. Transportation	-	-	-	-
4. Rent	-	-	-	-
5. Other				
(c) If nothing is furnished under (a) or (b) the reasons must be fully stated.				

TOTAL OF ITEM 3 . . . . . $ 19,650

ITEM 4. CONTINGENCY COSTS:

INSURANCE (State name of Insurance Company: If self insuring, so state under No. 4 below.)	Maryland Casualty	RATE	TOTAL (Est.)
1. Workmen's Compensation		5.35	$ 1,840
2. Public Liability	-	-	-
4. Property Damage	-	-	-
MISCELLANEOUS			

TOTAL OF ITEM 4 . . . . $ 1,840

GRAND TOTAL: ITEMS 1, 2, 3, 4. $55,740

TO BE SUPERVISED BY Fred B. Tibbetts, Chief Engineer, SANTA CLARA VALLEY WATER CONSERVATION DISTRICT
Name Title

Application for the approval of the above Civil Works Project is hereby made with full regard to the rules attached and the understanding that the work contemplated is not provided for in the current budget except as follows:

14 SANTA CLARA COUNTY BOARD OF SUPERVISORS, BY

OFFICE COPY
DEC - 1 1950
CHECKED APPROVED
FRED H. TIBBETTS, SAN FRANCISCO

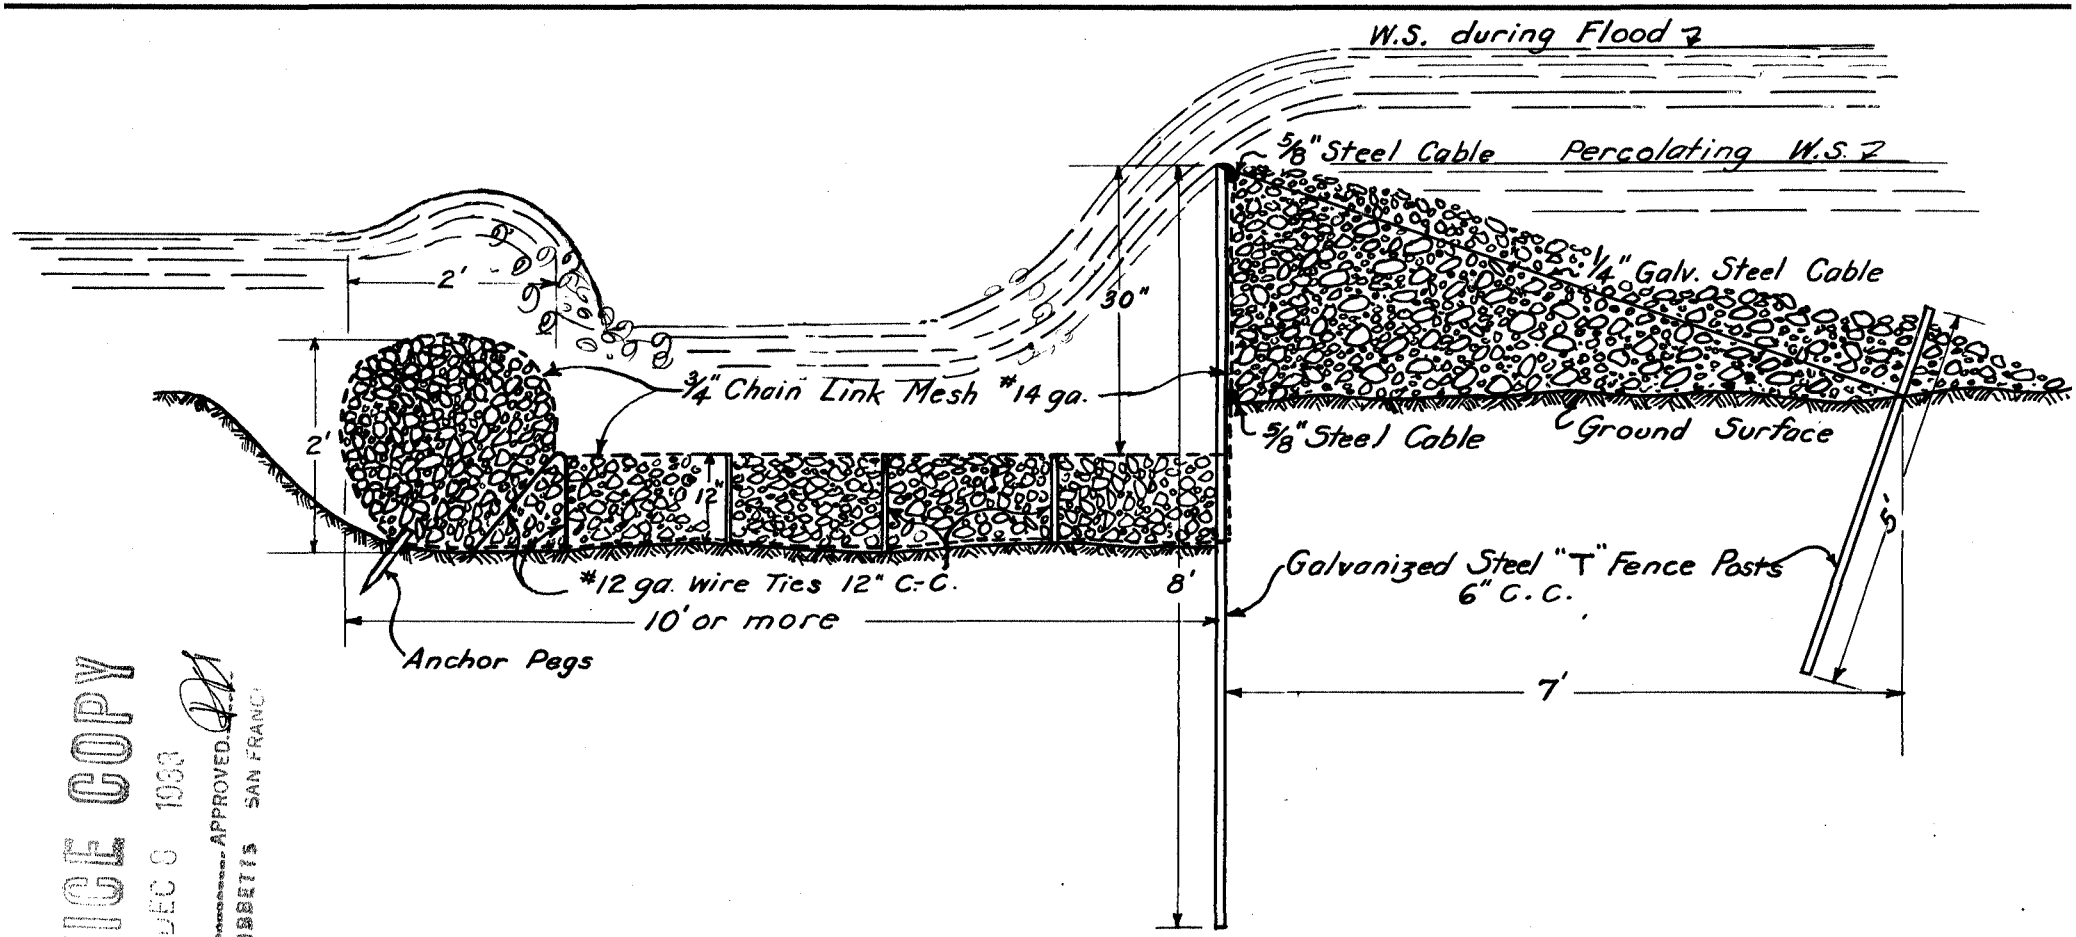

OFFICE COPY
DEC 8 1933
CHECKED..... APPROVED.
FRED H. TIBBETTS SAN FRANCISCO

TYPICAL CROSS SECTION "SAUSAGE" DAM

SCALE:- 1" = 2'